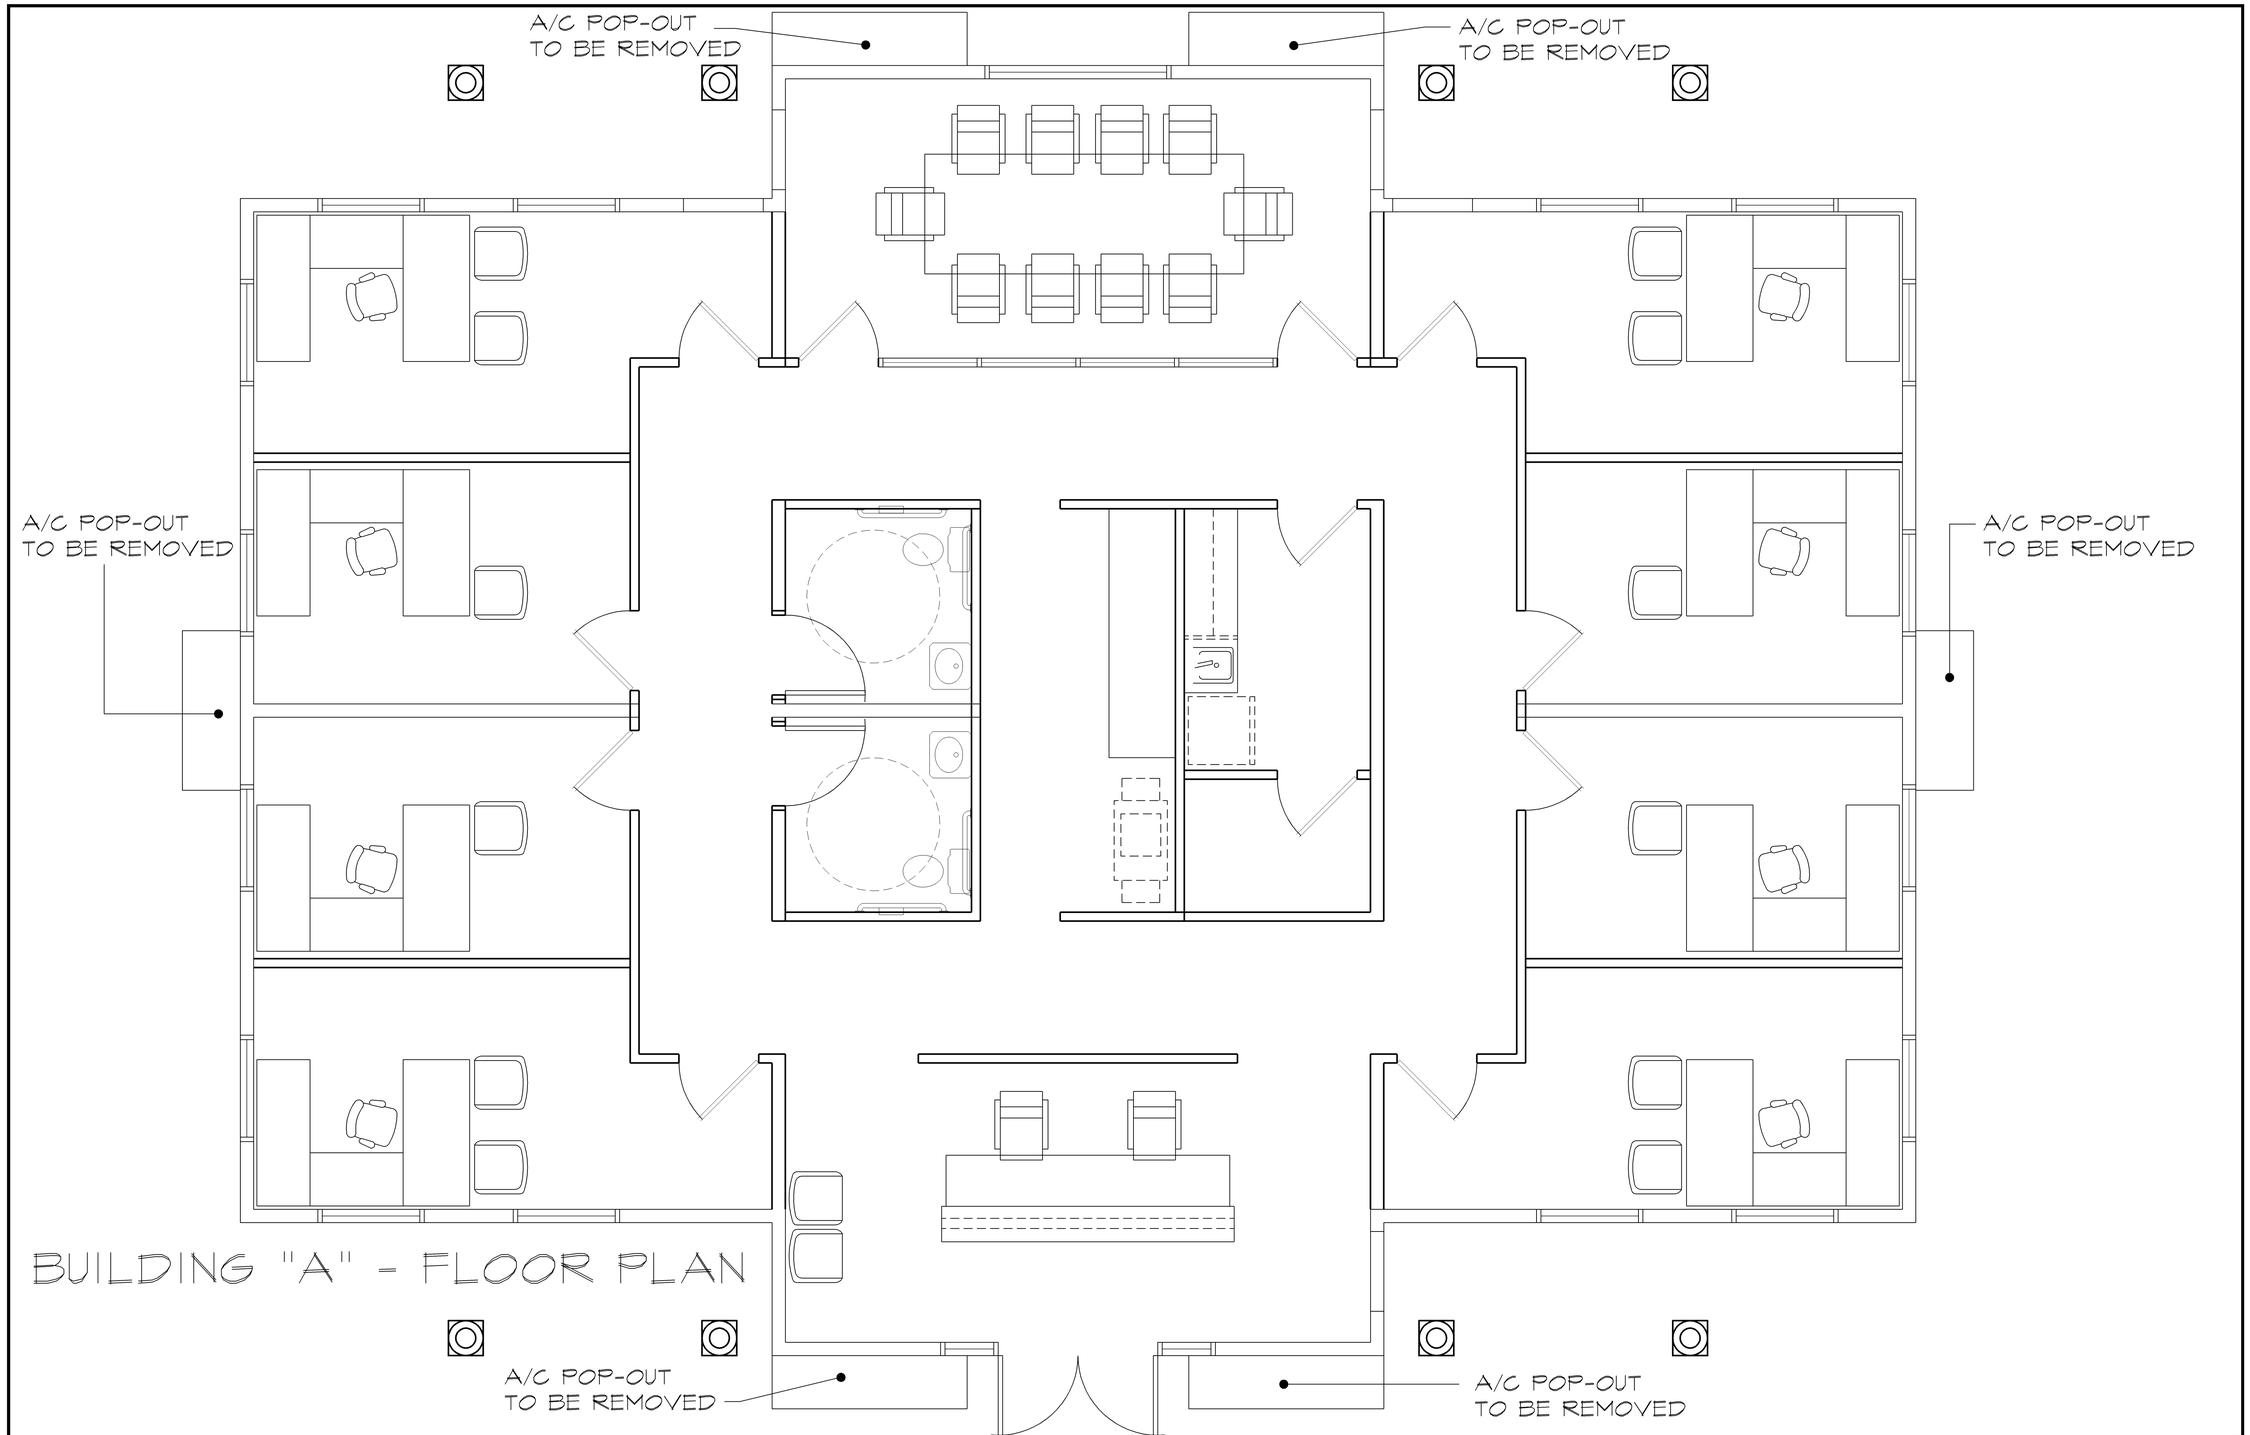

DRAWING NO.	Project: RUSSEL BUSINESS PARK	Scale: N.T.S.	McIntire Development & Construction, LLC
-	Sheet Title -	Date: 30 MARCH 2006	State Contractor's License No. 56399 871 Coronado Center Dr., Suite 200 - Henderson, Nv. 89052 Tel: 702.492.5088 Fax: 702.492.9162